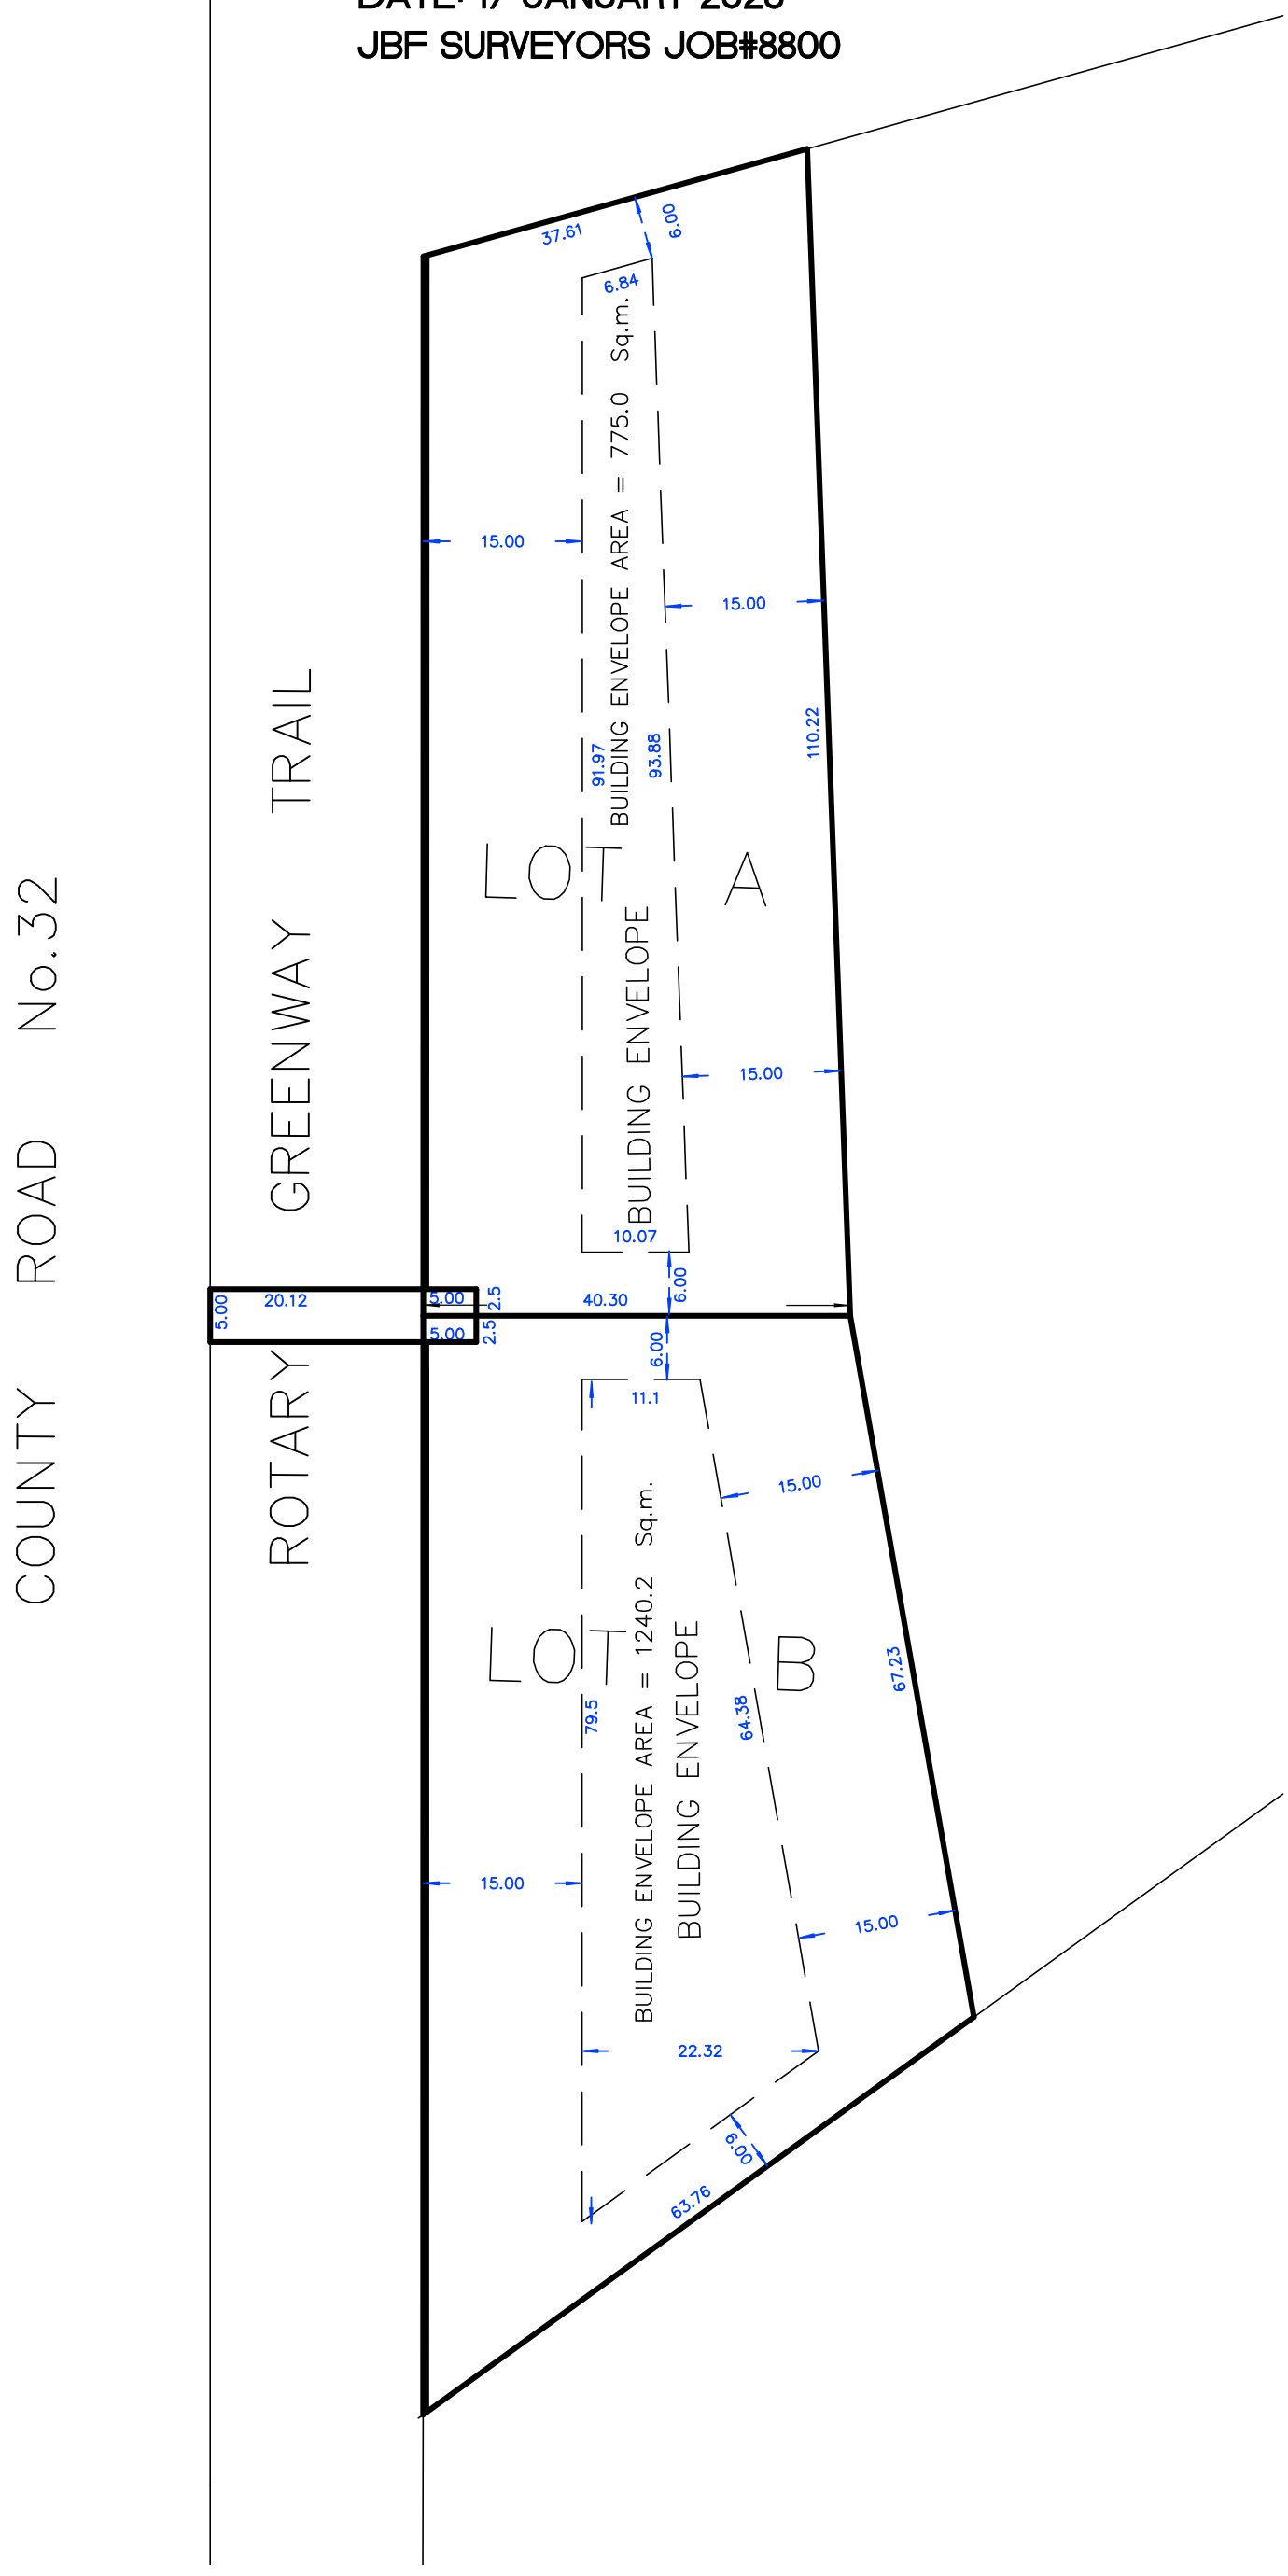SKETCH SHOWING PROPOSED BUILDING ENVELOPE
APPLICANT: GARY BOLTON
SEVERANCE APP # B-21-22 AND B-22-22
DATE: 17 JANUARY 2023
JBF SURVEYORS JOB#8800